Name of Work: Improvements Roads and Drains and Providing Covering Slabs at M S Palya Gramthana, Ganesh Layout, M S Palya Extenstion and Surrounding areas in Ward No.11 (Kuvempunagara) in Vidyaranyapura Sub Division.

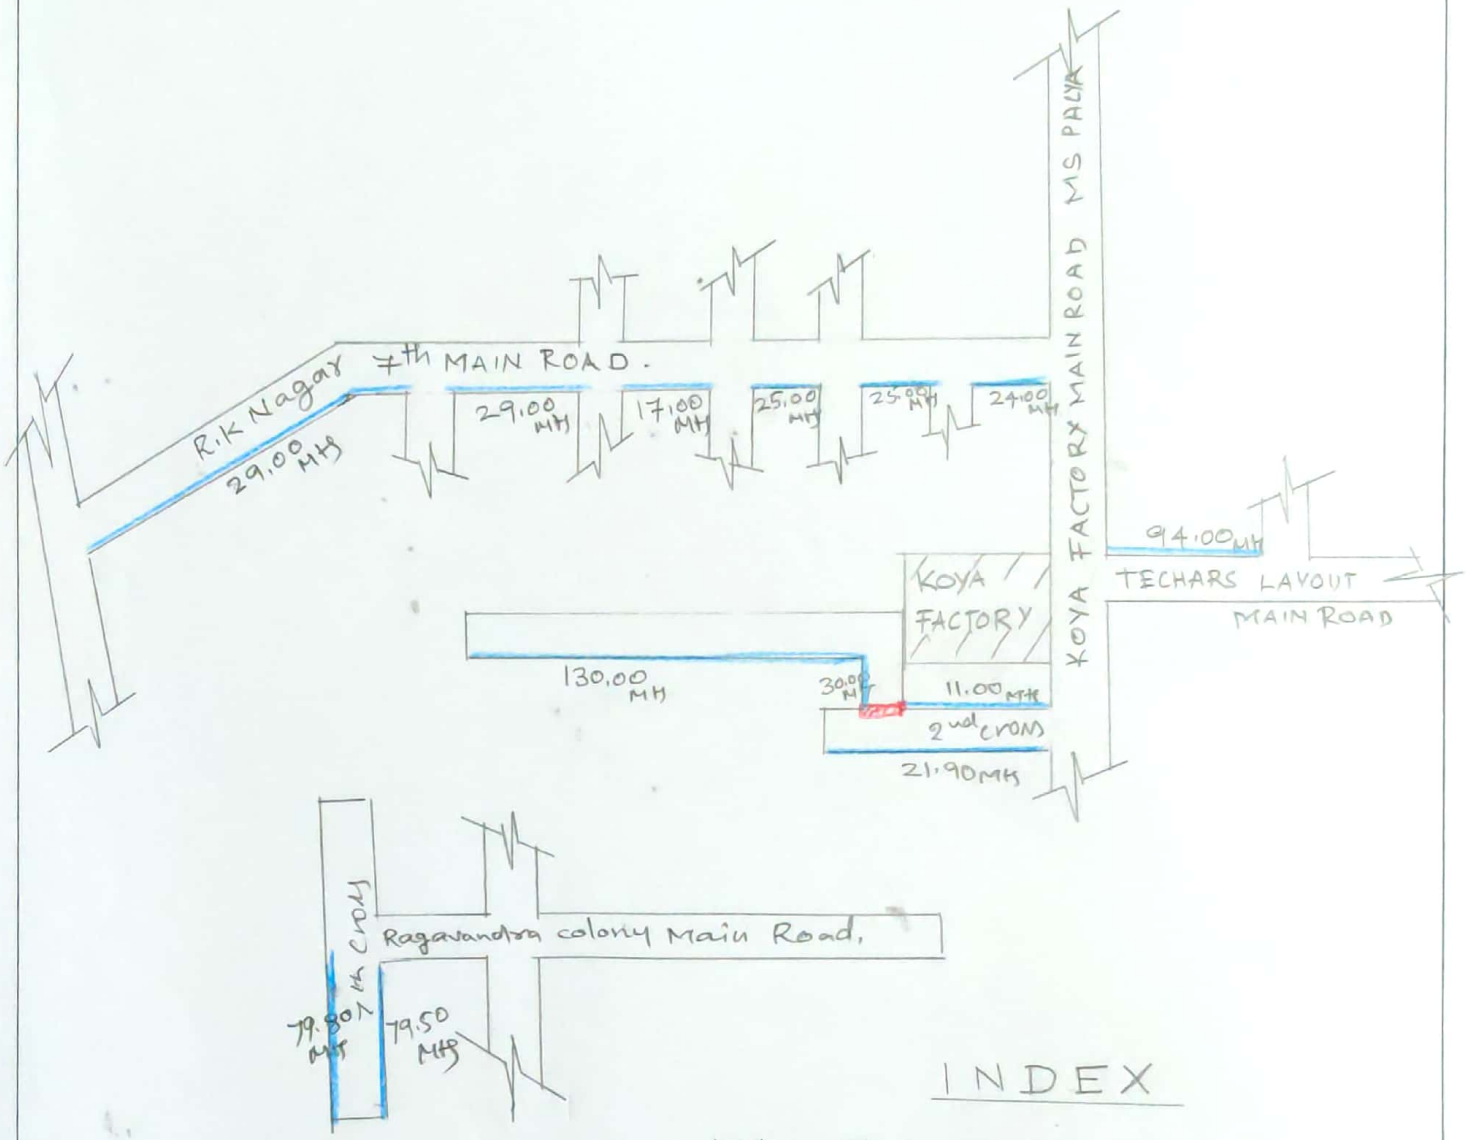

Assistant Engineer
Ward No. 11

Assistant Executive Engineer
Vidyaranyapura Sub Division

Assistant Executive Engineer
Vidyaranyapura Sub Division
BBMP, Bangalore-97.